BBMP HIGHER PRIMARY SCHOOL AT TUSKER TOWN

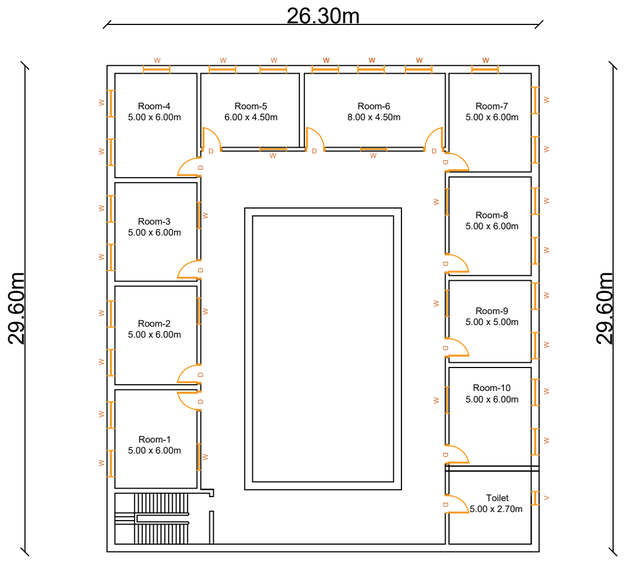

PLAN OF EXISTING GROUND AND FIRST FLOOR

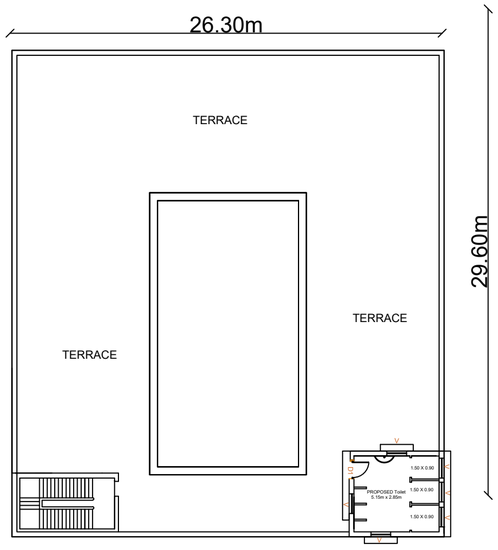

PLAN OF EXISTING TERRACE AND PROPOSED TOILET BLOCK

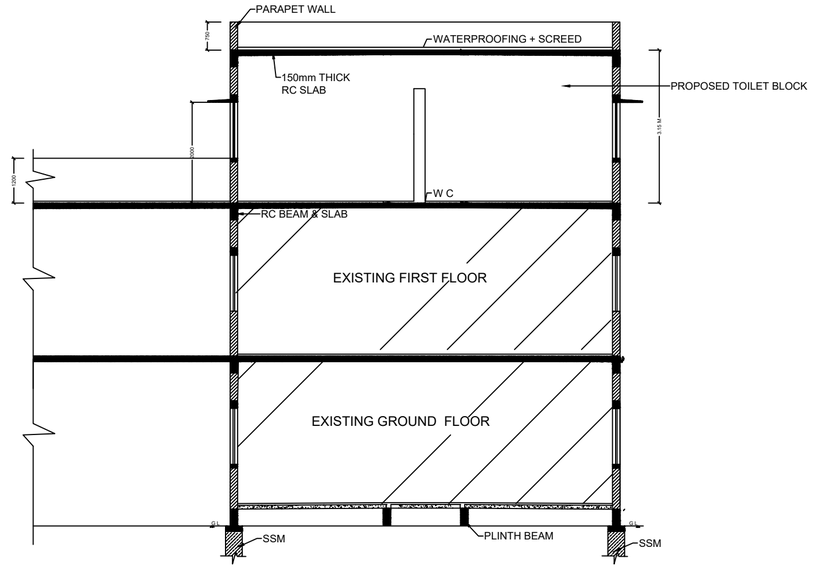

CROSS SECTION OF PROPOSED TOILET BLOCK

SCHEDULE OF OPENINGS	
DESCRIPTION	SIZE
DOOR (D)	1.50 X 2.10 m
DOOR (D1)	1.0X 2.10 m
WINDOW (W)	1.2 X 2.1 m
VENTILATOR (V)	0.6 X 0.45 m

CLIENT:

BRUHAT BENGALURU MAHANAGARA PALIKE (BBMP)

NAME OF THE PROJECT:

REPAIRS TO BBMP HIGHER PRIMARY SCHOOL AT TUSKER TOWN

DRAWING TITLE : Existing Building Plan

Scale: 1:100

CONSULTANTS:

BRICK METRICS

Drawn:	
Checked:	
Date:	
DRAWING No :	

ASSISTANT ENGINEER
PROJECT CENTRAL-7
B.B.M.P

ASSISTANT EXECUTIVE ENGINEER
PROJECT CENTRAL-7
B.B.M.P

EXECUTIVE ENGINEER
PROJECT CENTRAL-7
B.B.M.P